DOWNTOWN PLAN
ASTORIA, OREGON

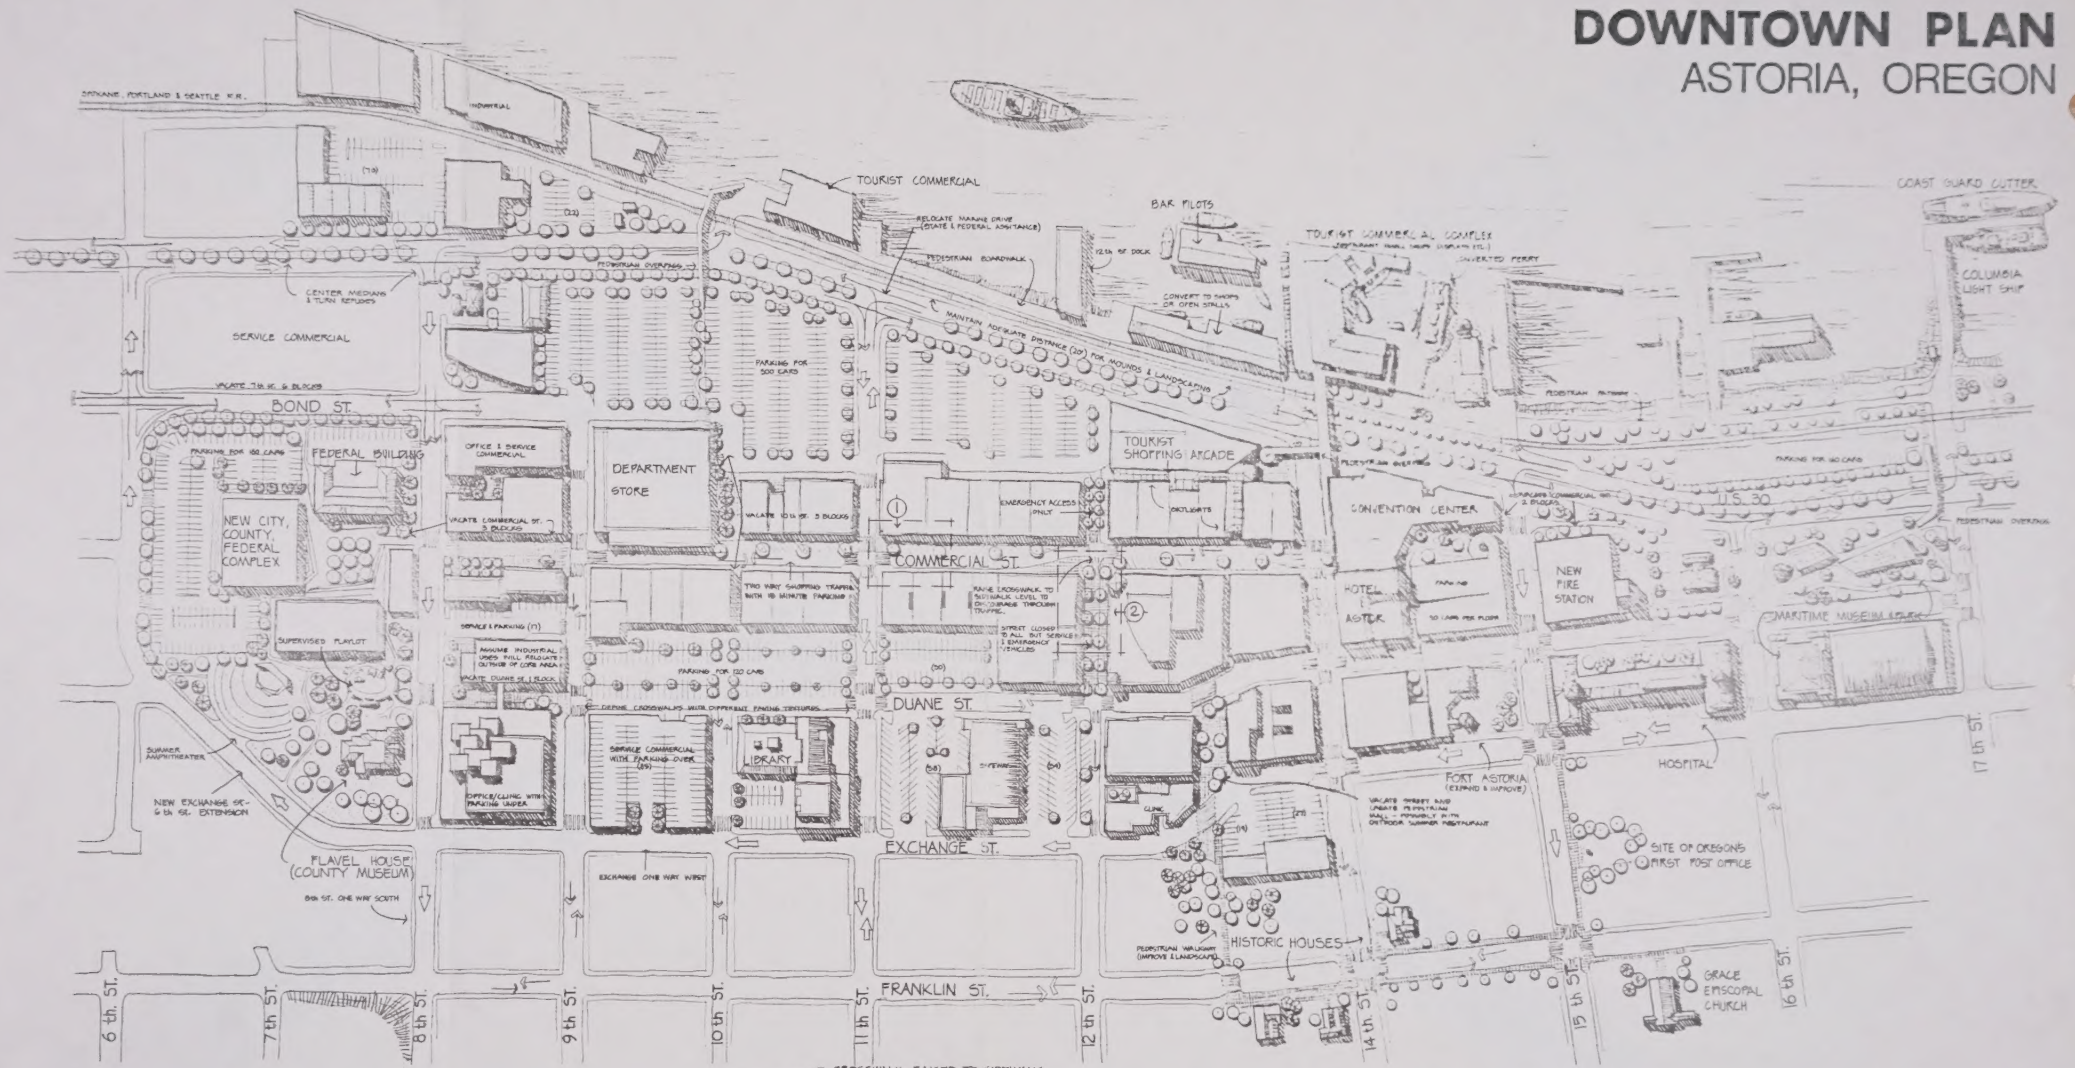

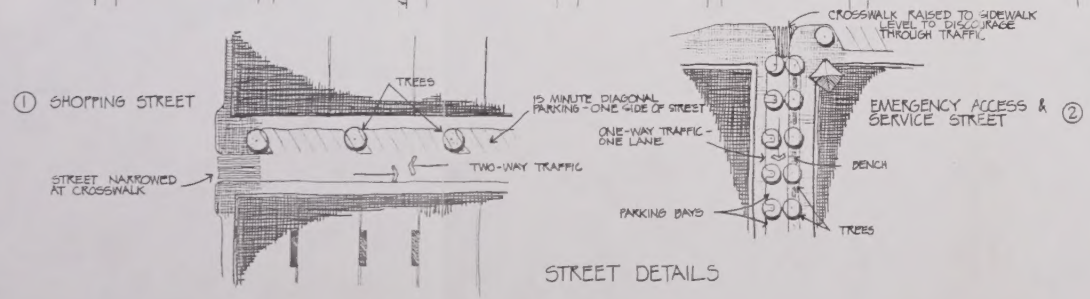

STREET DETAILS

N

SCALE IN FEET 0 100 200 300 400 500

JUNE, 1968

CORNELL, HOWLAND, HAYES and MERRYFIELD
Engineers and Planners
CH2M

Aug 1968
Baloriana 711.552